

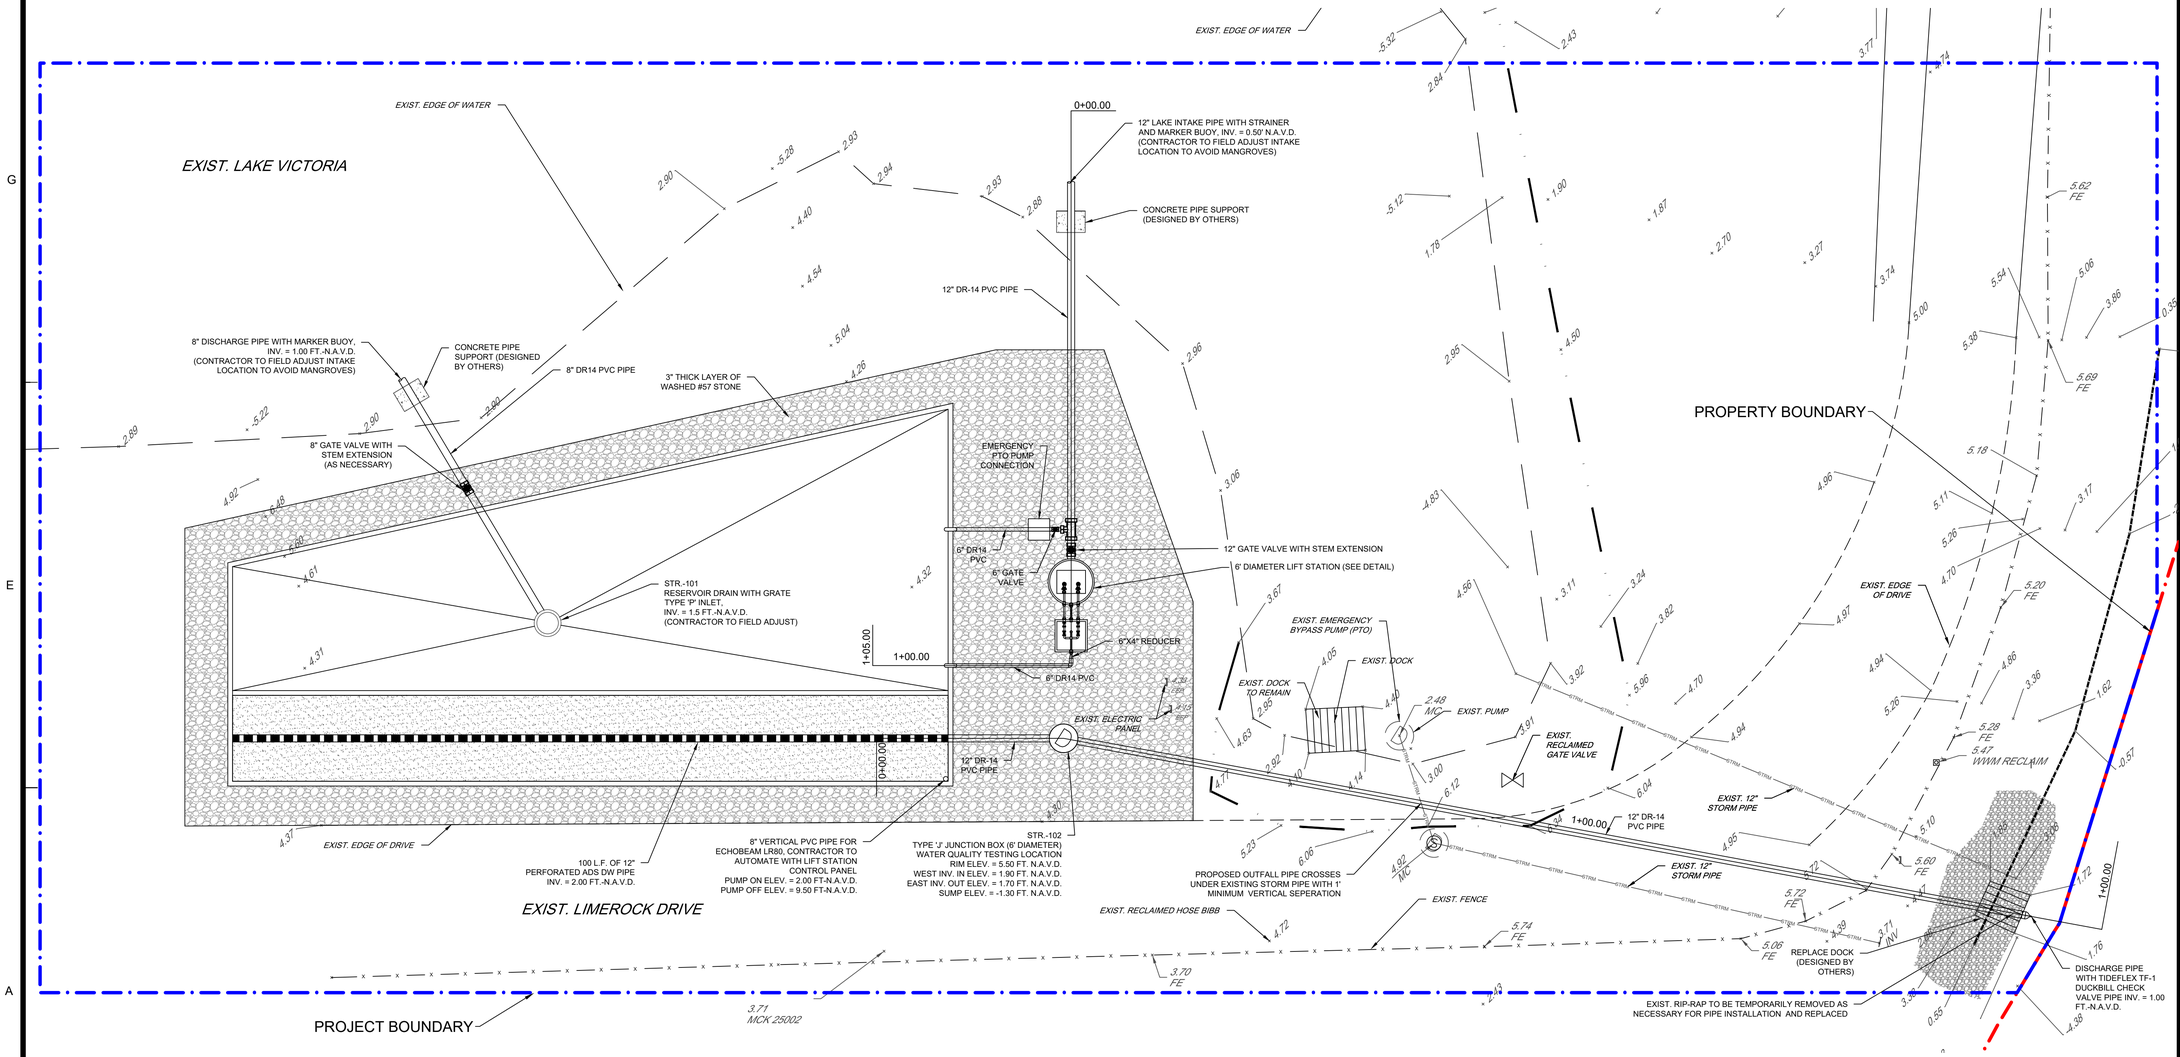


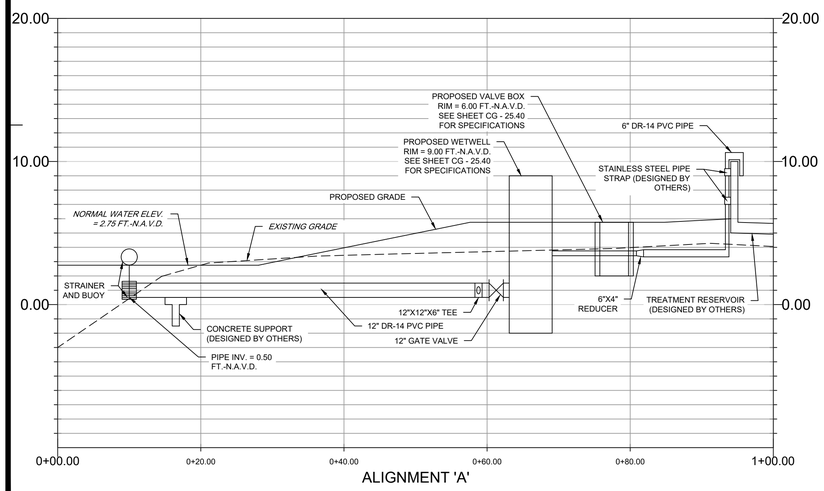

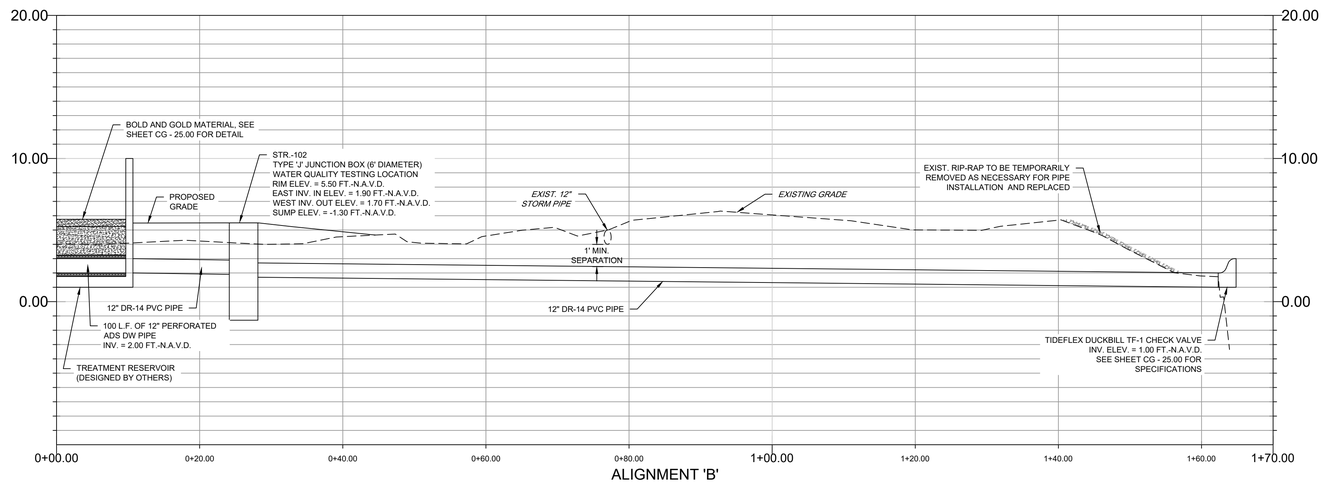

CIVILGEAR
CIVIL ENGINEERING · GEARED TO EVOLVE
2950 TAMIAMI TRAIL
NAPLES, FL.
SUITE 202
239.799.3200
WWW.CIVILGEARFL.COM

PROJECT:

NAPLES ZOO AT CARIBBEAN GARDENS

TITLE:

PROFILE

CLIENT:

NAPLES ZOO AT CARIBBEAN GARDENS

REVISIONS

DATE	REVISION	DATE

PROFESSIONAL SEALS:

PROFESSIONAL ENGINEER: CARL M. THRUSHMAN
FLORIDA LICENSE NUMBER: 86499
FLORIDA ENGINEERING BUSINESS LIC. NO: 38311

PROJECT NOTES:

SCALE:
HORZ: 0 10' 20'
VERT: 0 5' 10'

SECT: 27 TWP: 49 RGE: 25

DRAWING NUMBER:

CG - 23.00